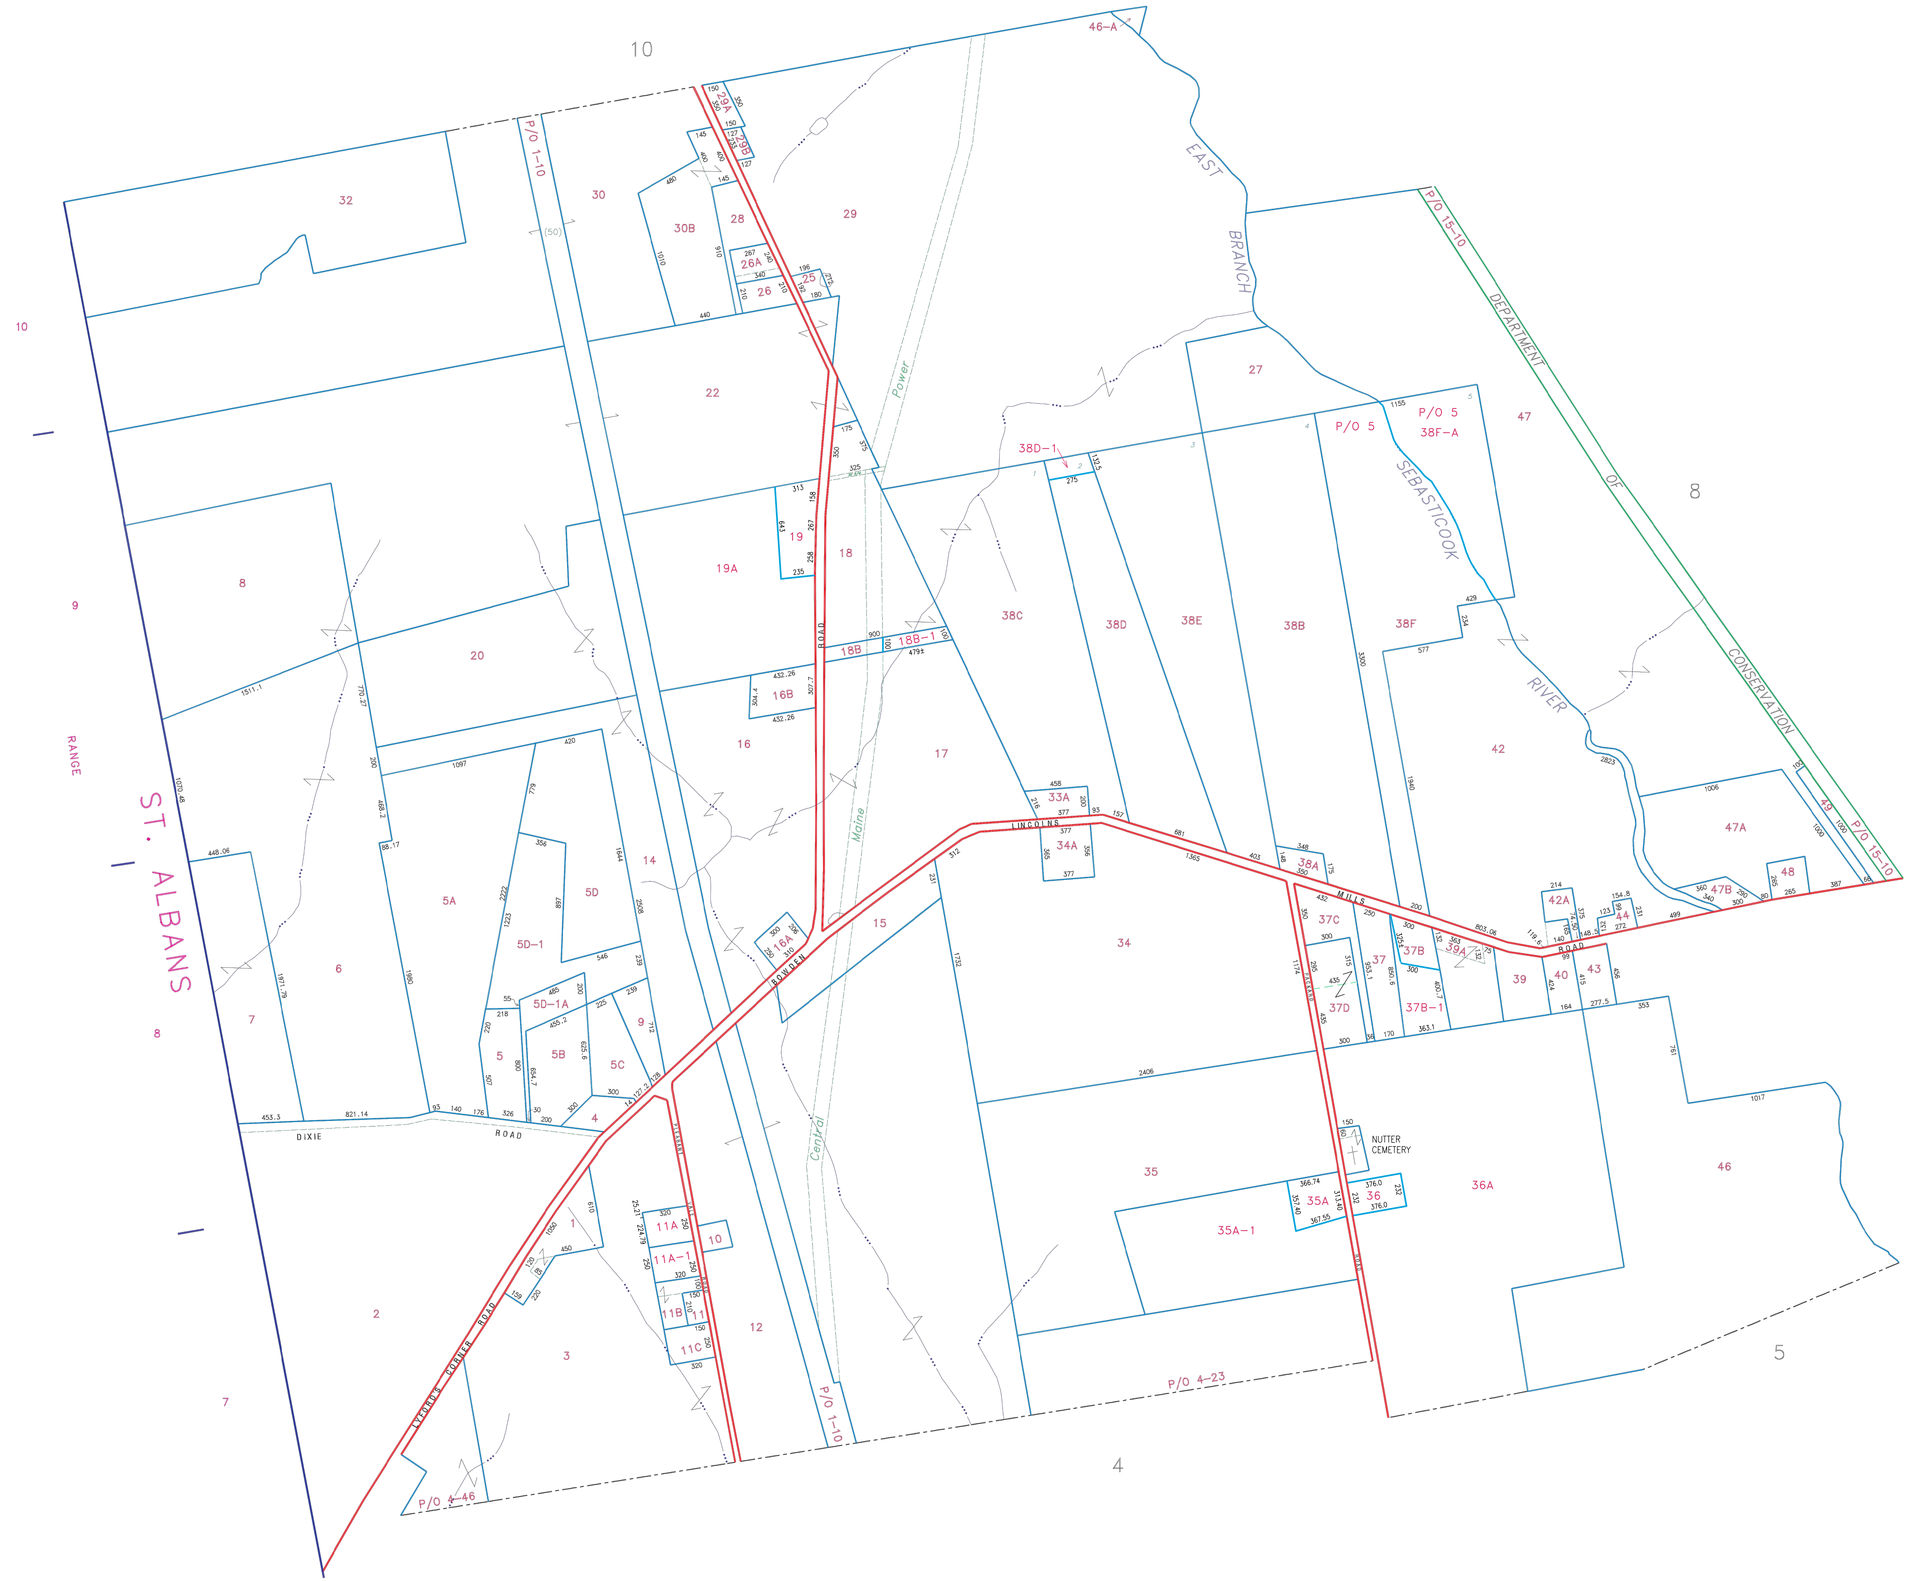

TAX MAP 7 OF CORINNA MAINE

LEGEND

	PROPERTY LINE
	DEVELOPER'S LOT LINE
	RIGHT-OF-WAY
	UNIMPROVED R/W
	MATCH LINE
3	PARCEL NUMBER
P/O	PART OF PARCEL
756	SUBDIVISION LOT NUMBER
160	DIMENSIONS
160(S)	SCALE DIMENSION
	WETLAND LINE
	CITY/TOWN LIMIT
	RAILROAD RIGHT-OF-WAY
15' ESMT	EASEMENT
	WATER BODY

THIS MAP IS PREPARED FOR THE INVENTORY OF REAL PROPERTY WITHIN TOWN OF CORINNA AND IS COMPILED FROM RECORDED DEEDS, PLATS, TAX MAPS, SURVEYS, PLANIMETRIC MAPS, AND OTHER PUBLIC RECORDS AND DATA. USERS OF THIS TAX MAP ARE HEREBY NOTIFIED THAT THE AFOREMENTIONED PUBLIC PRIMARY INFORMATION SOURCES SHOULD BE CONSULTED FOR VERIFICATION OF THE INFORMATION CONTAINED ON THIS MAP. THE TOWN OF CORINNA AND ITS MAPPING CONTRACTORS ASSUME NO LEGAL RESPONSIBILITY FOR THE INFORMATION CONTAINED HEREIN.

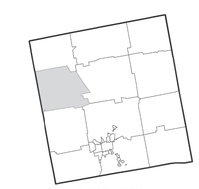

SHEET INDEX

SCALE: 1" = 500'

500' 0' 500' 1000'

DATE OF REVISIONS:

4-1-01
4-1-03
4-1-04
4-1-12
6-26-20

Original Maps Prepared by
JAMES W. SEWALL COMPANY

Updated by R.J. BUTLER
July 2020